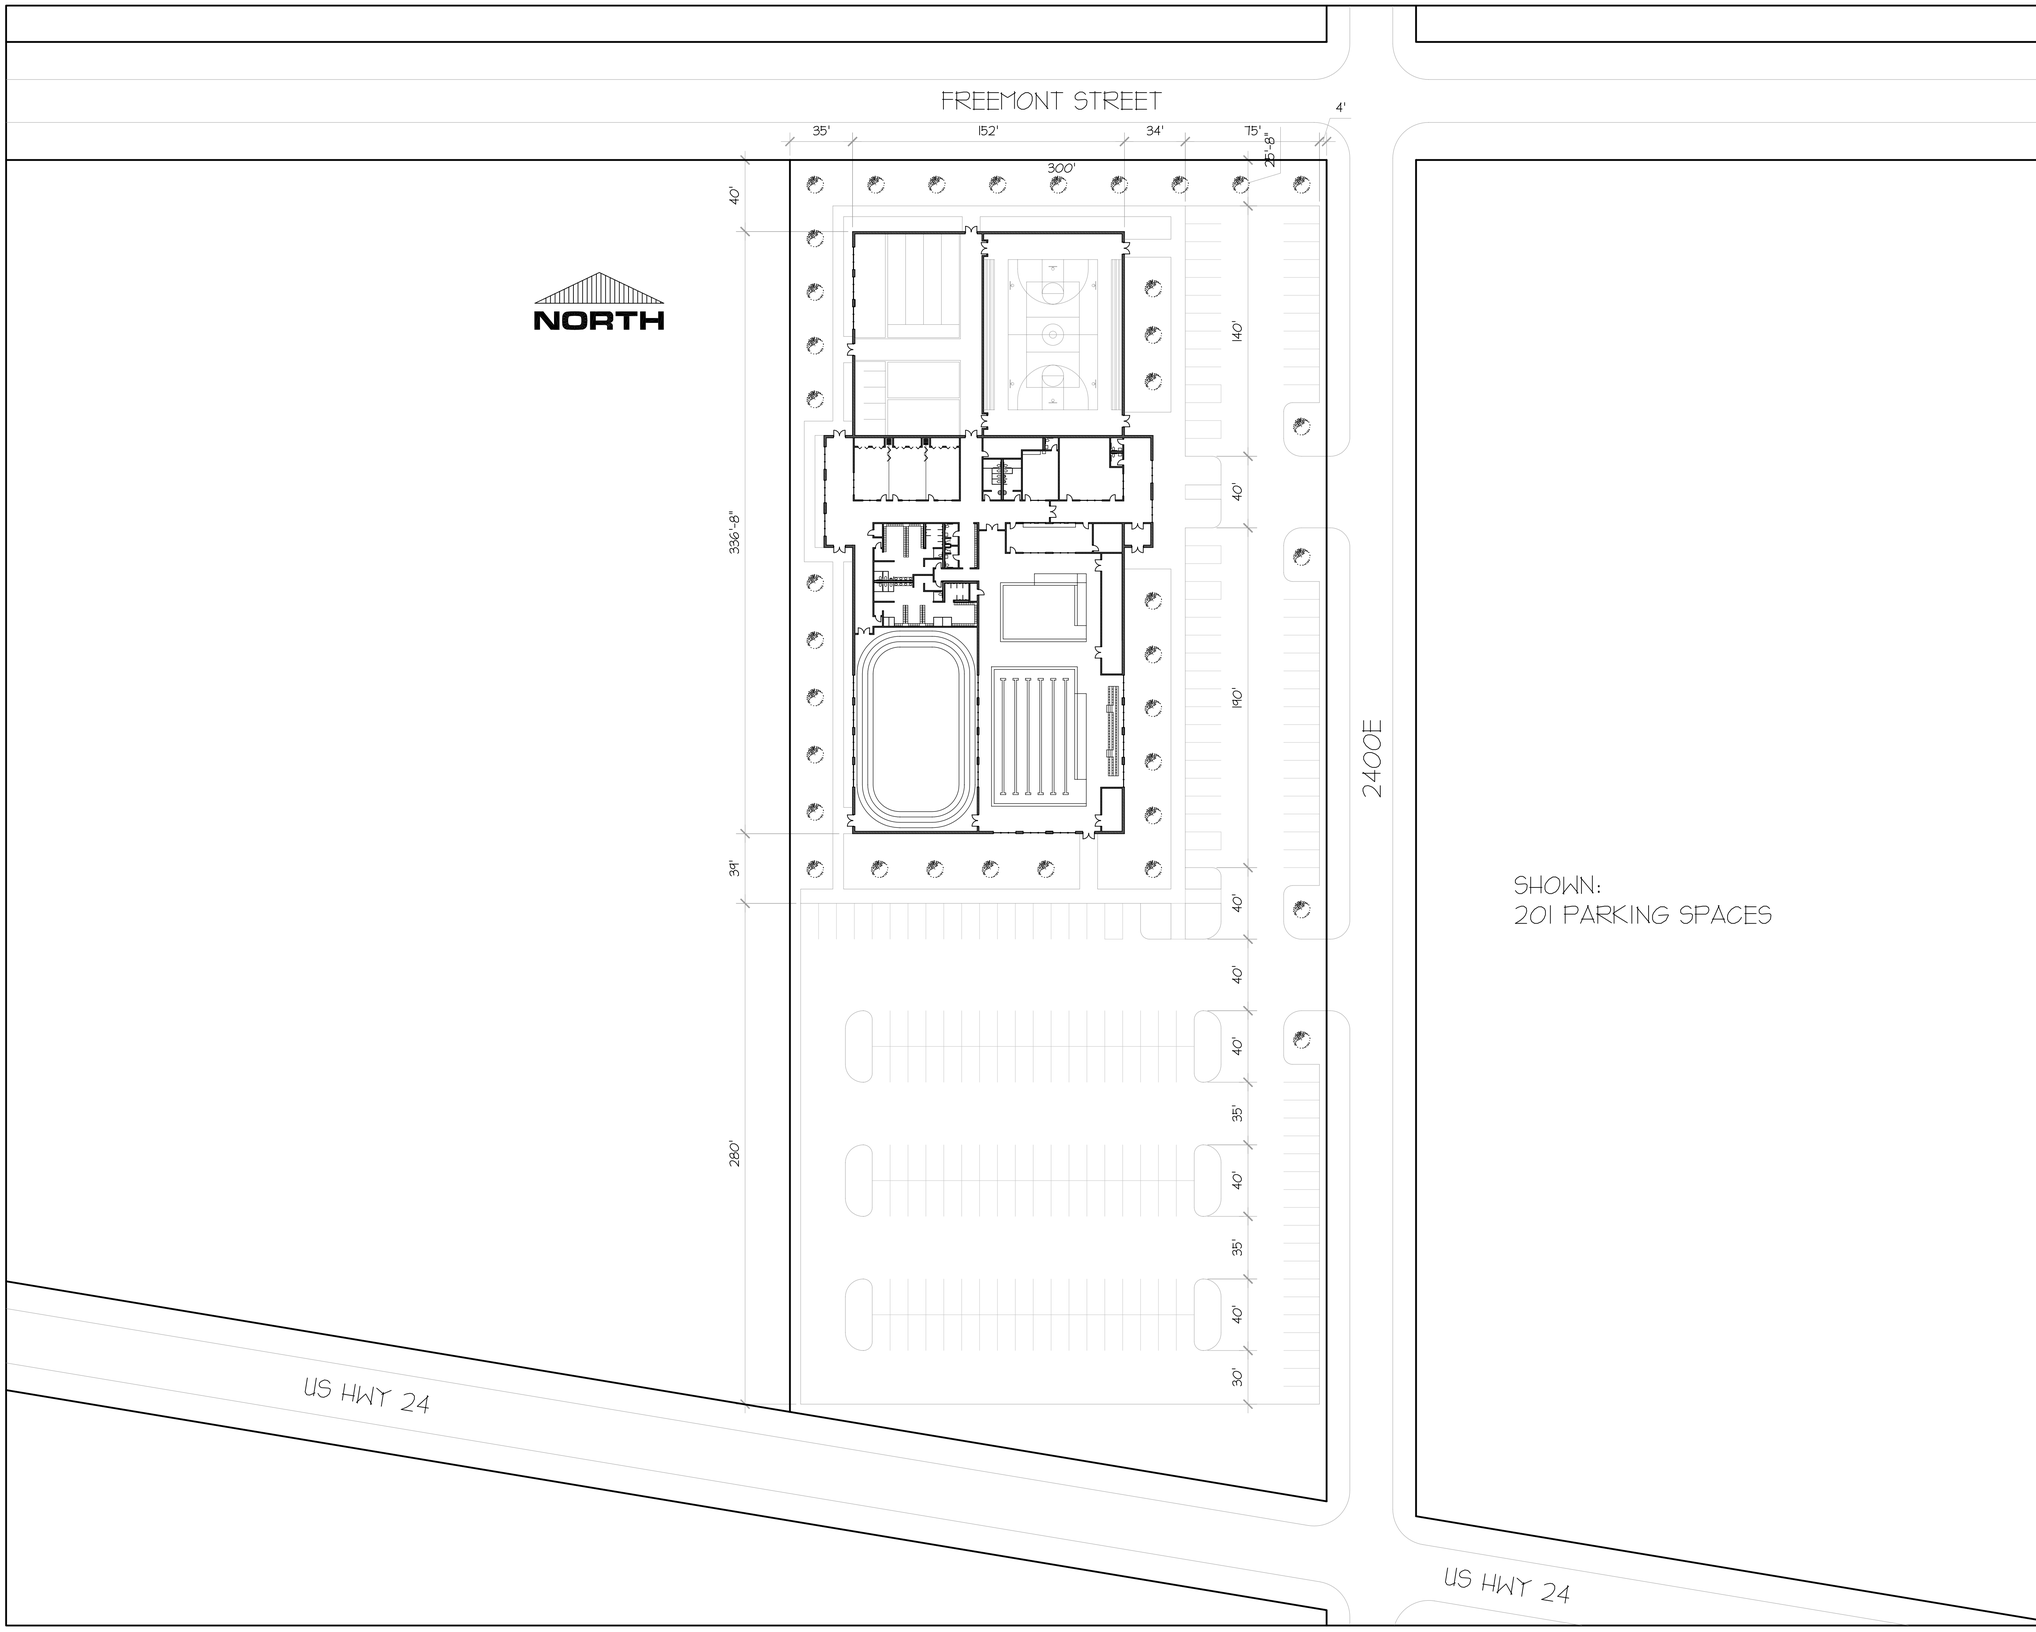

Designed	J. BUSEN	Surveyed		Date	06/30/04
Drawn	J. BUSEN	Field Book		Scale	NOTED
Checked		Project No.	A-03-043		

Rev.	Description	Date

POEPPING, STONE, BACH & ASSOCIATES, INC.
ARCHITECTS · ENGINEERS · PLANNERS · SURVEYORS
100 S 54TH ST. P.O. BOX 709 · QUINCY, IL 62306 · PHONE 217/223-4605
3523 MAIN ST. P.O. BOX 817 · KEOKUK, IA 52632 · PHONE 319/524-8730
www.psba.com email: psba@psba.com
PSBA

WELLNESS CENTER
WEST CENTRAL ILLINOIS COMMUNITY CENTER
CAMP POINT, IL

PRELIMINARY SITE PLAN

Sheet C1 Of Sheets

File No.